
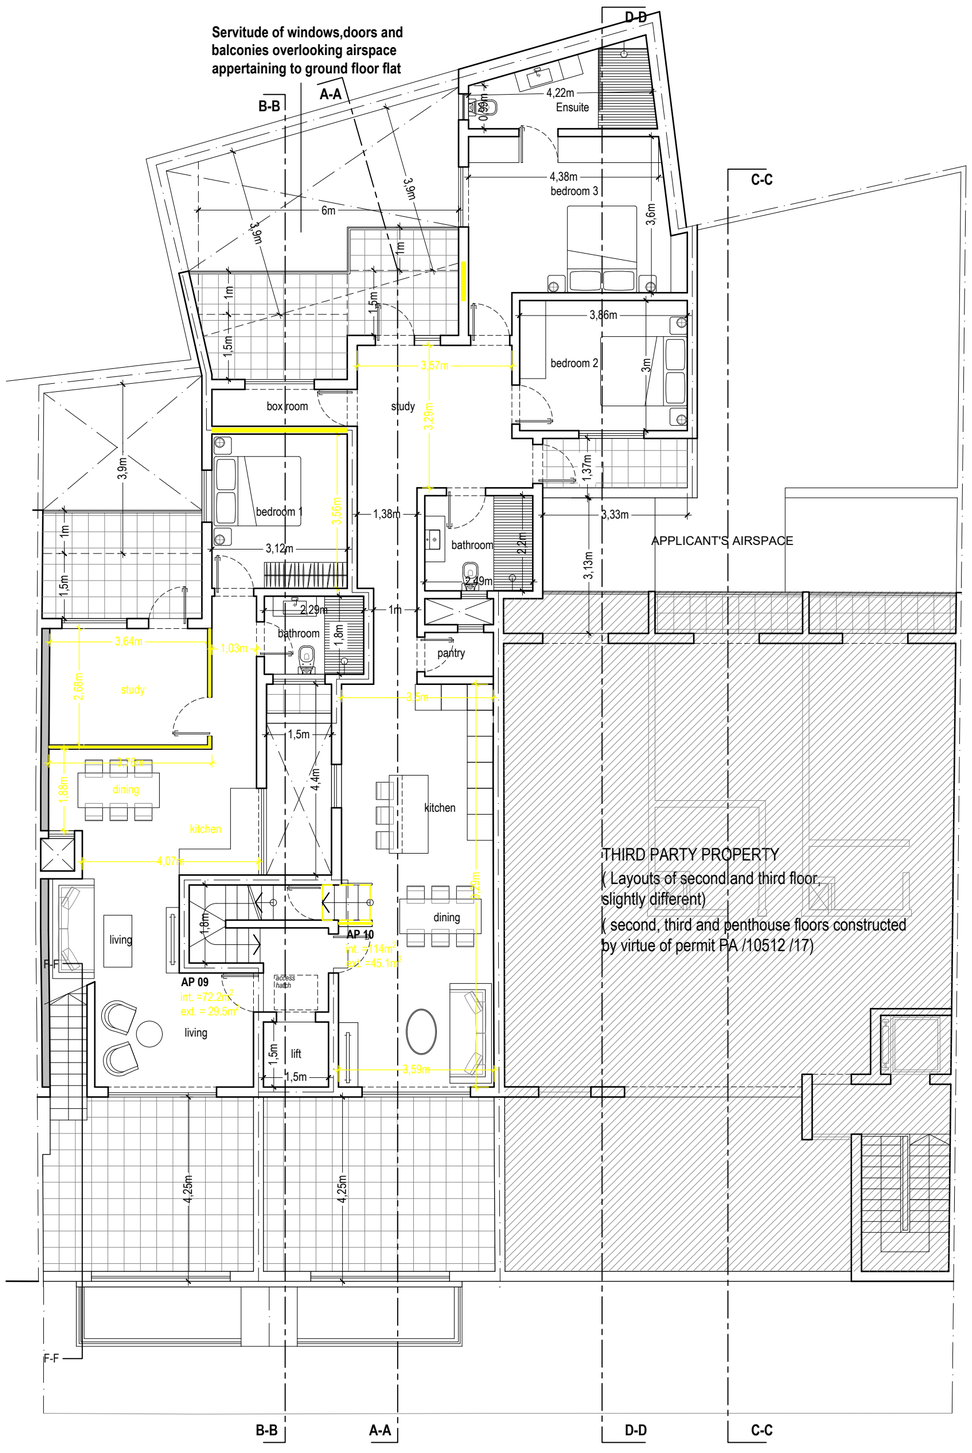



**approved** Receded floor plan
as per PA/02539/25
scale 1:100

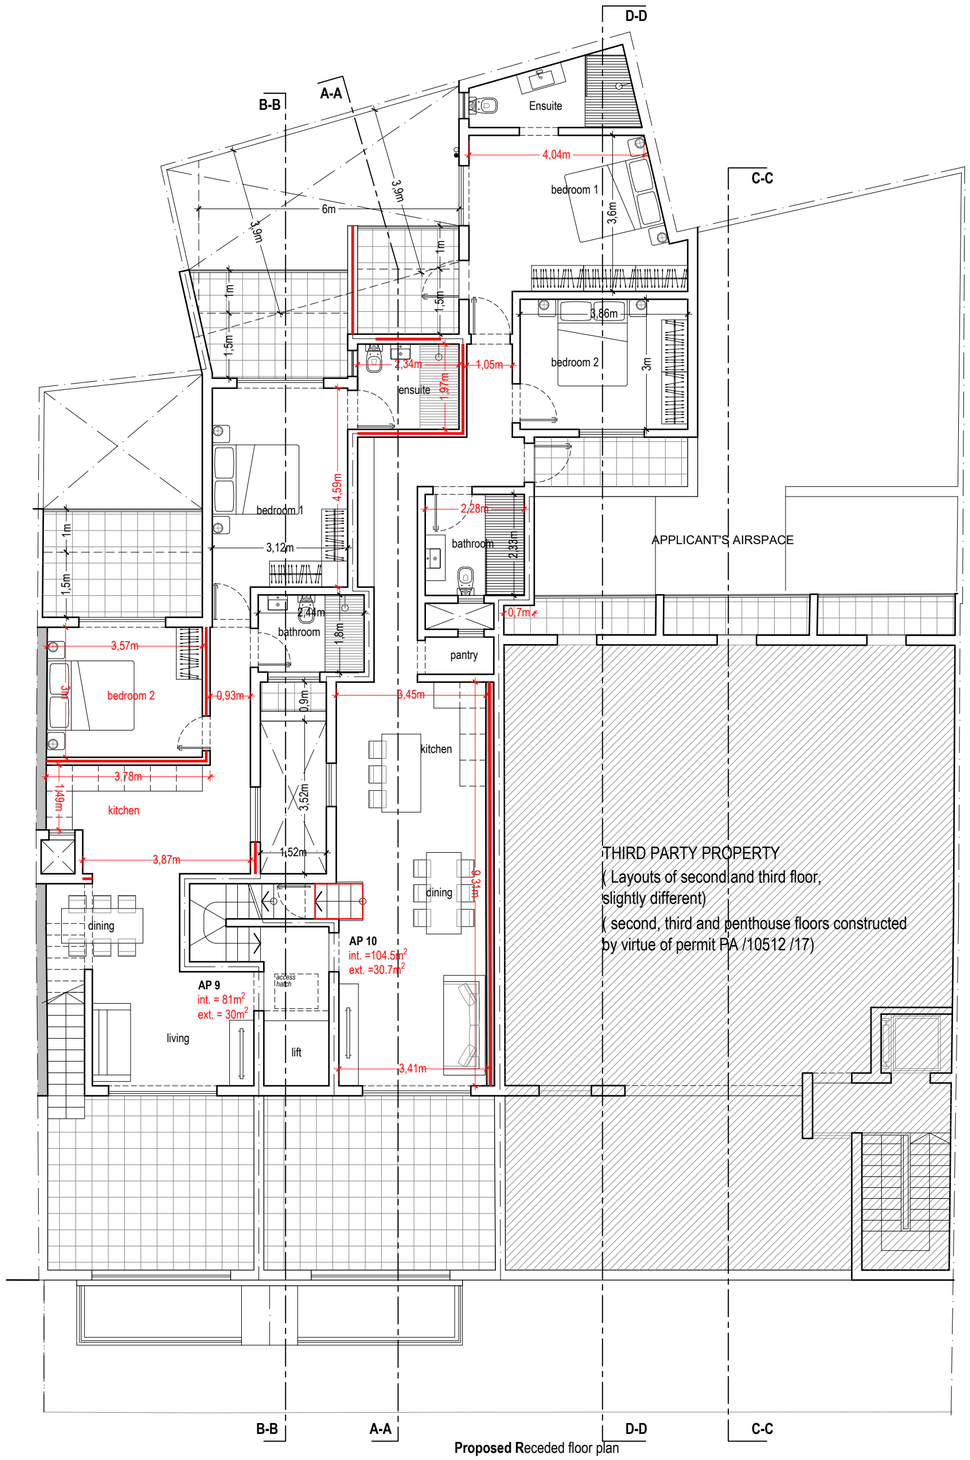


**Proposed R**eceded floor plan

NOTES

53d

- construction
- demolition
- approved but not constructed
- to sanction

PAUL CAMILLERI & ASSOCIATES
CIVIL & STRUCTURAL ENGINEERING CONSULTANTS
127 ARCHBISHOP STREET VALLETTA VLT1444 MALTA
info@paulcamilleri.eu www.paulcamilleri.eu
(+356) 21224889 21238876

PROJECT
MINOR VARIATIONS FROM APPROVED PLANS

DRAWING
Approved and proposed receded floor plans

ADDRESS
106/108, TRIQ IL-MIZURA
SWIEQI

| DRAWN | J.C./ R.P. | SCALE | 1:100 (A2) |
|---|---|---|---|
| CHECKED | P.C. | DATE | 08-06-2026 |

SHEET
G1001-P104-R02

| REV | DATE | DESCRIPTION |
|---|---|---|
| 00 | 08/06/2026 | pa application |
| 01 | 12/06/2026 | pa application |
| 02 | 23/07/2026 | pa application |

THESE DRAWINGS ARE INSTRUMENTS OF SERVICE FOR USE ON THIS PROJECT ONLY AND ARE THE JOINT PROPERTY OF PAUL CAMILLERI AND ASSOCIATES AND THE PROJECT OWNER. ANY USE OF INSTRUMENTS OF SERVICE WITHOUT THE PRIOR EXPRESS WRITTEN PERMISSION OF PAUL CAMILLERI AND ASSOCIATES AND OR THE PROJECT OWNER IS A VIOLATION OF COPYRIGHT AND MAY BE SUBJECT TO PROSECUTION.

ALL DIMENSIONS ARE IN MILLIMETRES UNLESS OTHERWISE STATED. DO NOT SCALE FROM THE DRAWINGS. USE GIVEN DIMENSIONS ONLY. ALL DIMENSIONS AND MEASUREMENTS ARE TO BE VERIFIED ON THE PROJECT SITE BY THE CONTRACTOR PRIOR TO CARRYING OUT ANY WORK. DISCOVERY OF ANY DISCREPANCIES SHALL BE REPORTED TO THE OWNERS AUTHORISED CONTRACT ADMINISTRATOR FOR CLARIFICATION. THE CONTRACTOR SHALL PREPARE SHOP DRAWINGS FOR APPROVAL BY THE OWNERS AUTHORISED CONTRACT ADMINISTRATOR PRIOR TO COMMENCEMENT OF ANY WORK.