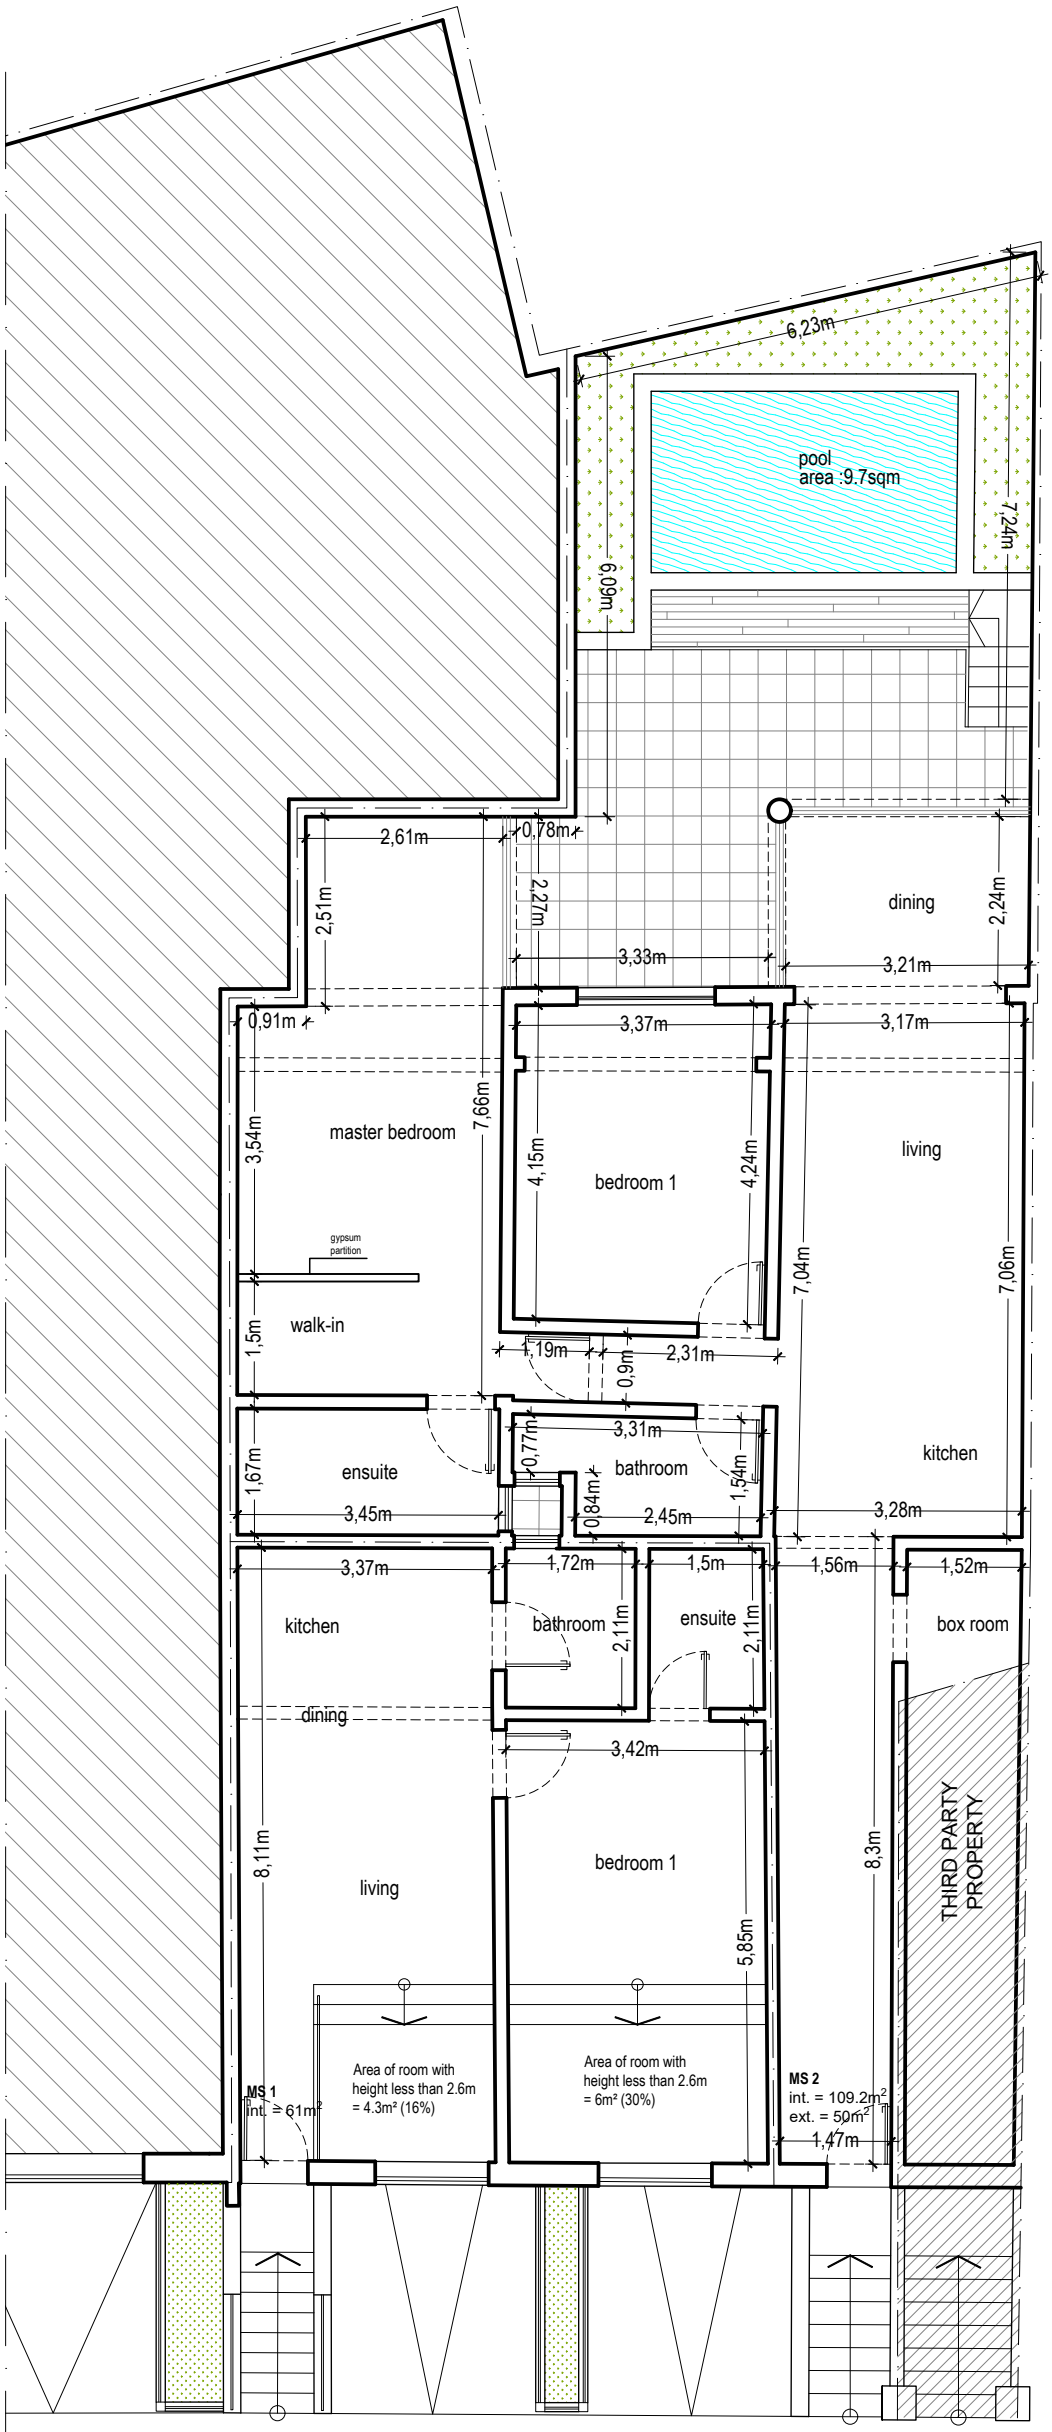


proposed ground floor plan
Scale 1:100

scale 1:100

NOTES

PAUL CAMILLERI
& ASSOCIATES
CIVIL & STRUCTURAL
ENGINEERING CONSULTANTS
127 ARCHBISHOP STREET VALLETTA VLT1444 MALTA
info@paulcamilleri.eu www.paulcamilleri.eu
(+356) 21224889 21238876

DRAWING	PROPOSED GROUND FLOOR		
ADDRESS	106/108, TRIQ IL-MIZURA SWIEQI		
DRAWN	J.C.	SCALE	1:100 (A3)
CHECKED	P.C.	DATE	24-09-2026
SHEET	G1001-A100-R00		

THESE DRAWINGS ARE INSTRUMENTS OF SERVICE FOR USE ON THIS PROJECT ONLY AND ARE THE JOINT PROPERTY OF PAUL CAMILLERI AND ASSOCIATES AND THE PROJECT OWNER. ANY USE OF INSTRUMENTS OF SERVICE WITHOUT THE PRIOR EXPRESS WRITTEN PERMISSION OF PAUL CAMILLERI AND ASSOCIATES AND/OR THE PROJECT OWNER IS A VIOLATION OF COPYRIGHT AND MAY BE SUBJECT TO PROSECUTION.