

PA/04536/26 53e Valid, Approved Sara Matzury Valenzuela Galindo 24/09/2026

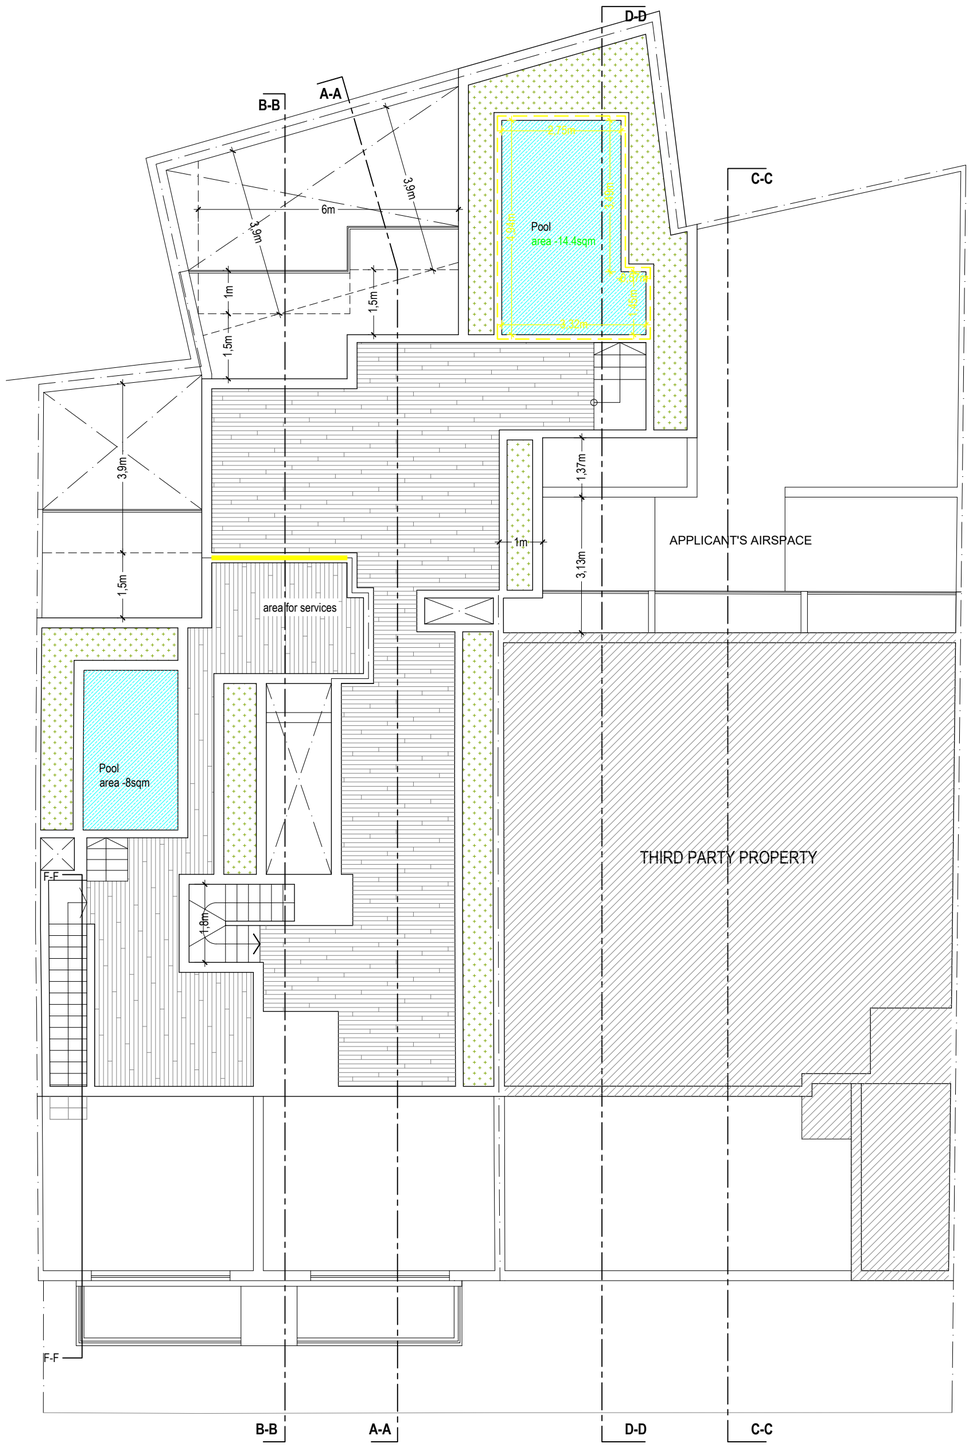

approved Roof Floor plan
as per PA/02539/25
scale 1:100

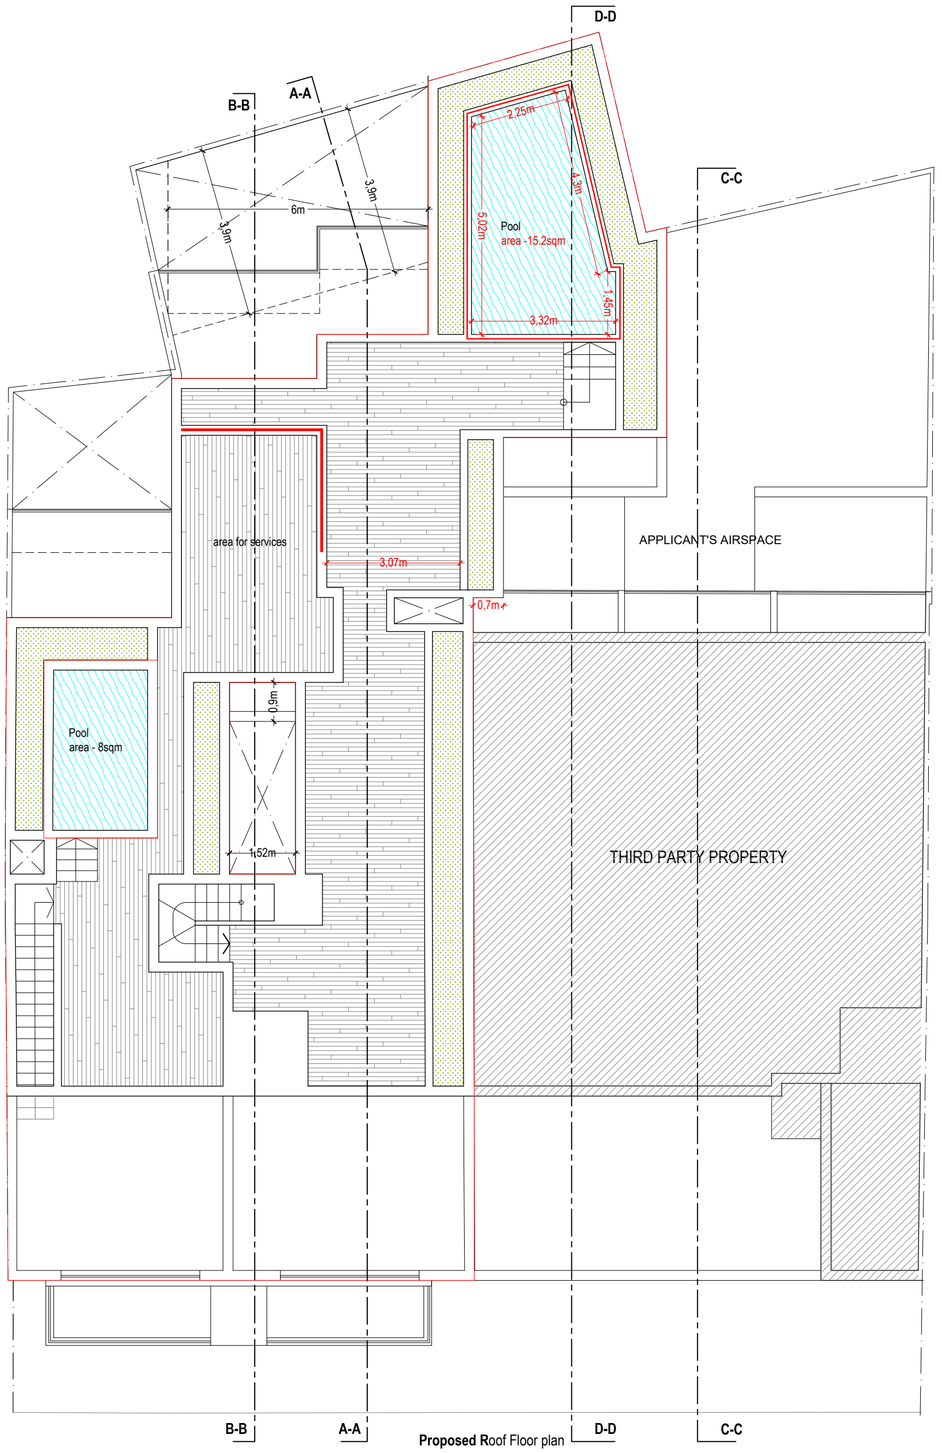

Proposed Roof Floor plan

NOTES

- construction
- demolition
- approved but not constructed
- to sanction

PAUL CAMILLERI
& ASSOCIATES
CIVIL & STRUCTURAL
ENGINEERING CONSULTANTS
127 ARCHBISHOP STREET VALLETTA VLT1444 MALTA
info@paulcamilleri.eu www.paulcamilleri.eu
(+356) 21224889 21238876

PROJECT
MINOR VARIATIONS FROM APPROVED PLANS

DRAWING
APPROVED AND
PROPOSED FLOOR PLANS

ADDRESS
106/108, TRIQ IL-MIZURA
SWIEQI

DRAWN	J.C./ R.P.	SCALE	1:100 (A2)
CHECKED	P.C.	DATE	08-06-2026

SHEET
G1001-P105-R02

REV	DATE	DESCRIPTION
00	08/06/2026	pa application
01	12/06/2026	pa application
02	07/07/2026	pa application

THESE DRAWINGS ARE INSTRUMENTS OF SERVICE FOR USE ON THIS PROJECT ONLY AND ARE THE SOLE PROPERTY OF PAUL CAMILLERI AND ASSOCIATES AND THE PROJECT OWNER. ANY USE OF INSTRUMENTS OF SERVICE WITHOUT THE PRIOR EXPRESS WRITTEN PERMISSION OF PAUL CAMILLERI AND ASSOCIATES AND OR THE PROJECT OWNER IS A VIOLATION OF COPYRIGHT AND MAY BE SUBJECT TO PROSECUTION.

ALL DIMENSIONS ARE IN MILLIMETRES UNLESS OTHERWISE STATED. DO NOT SCALE FROM THE DRAWINGS. USE GIVEN DIMENSIONS ONLY. ALL DIMENSIONS AND MEASUREMENTS ARE TO BE VERIFIED ON THE PROJECT SITE BY THE CONTRACTOR PRIOR TO CARRYING OUT ANY WORK. DISCOVERY OF ANY DISCREPANCIES SHALL BE REPORTED TO THE OWNERS AUTHORISED CONTRACT ADMINISTRATOR FOR CLARIFICATION. THE CONTRACTOR SHALL PREPARE SHOP DRAWINGS FOR APPROVAL BY THE OWNERS AUTHORISED CONTRACT ADMINISTRATOR PRIOR TO COMMENCEMENT OF ANY WORK.